


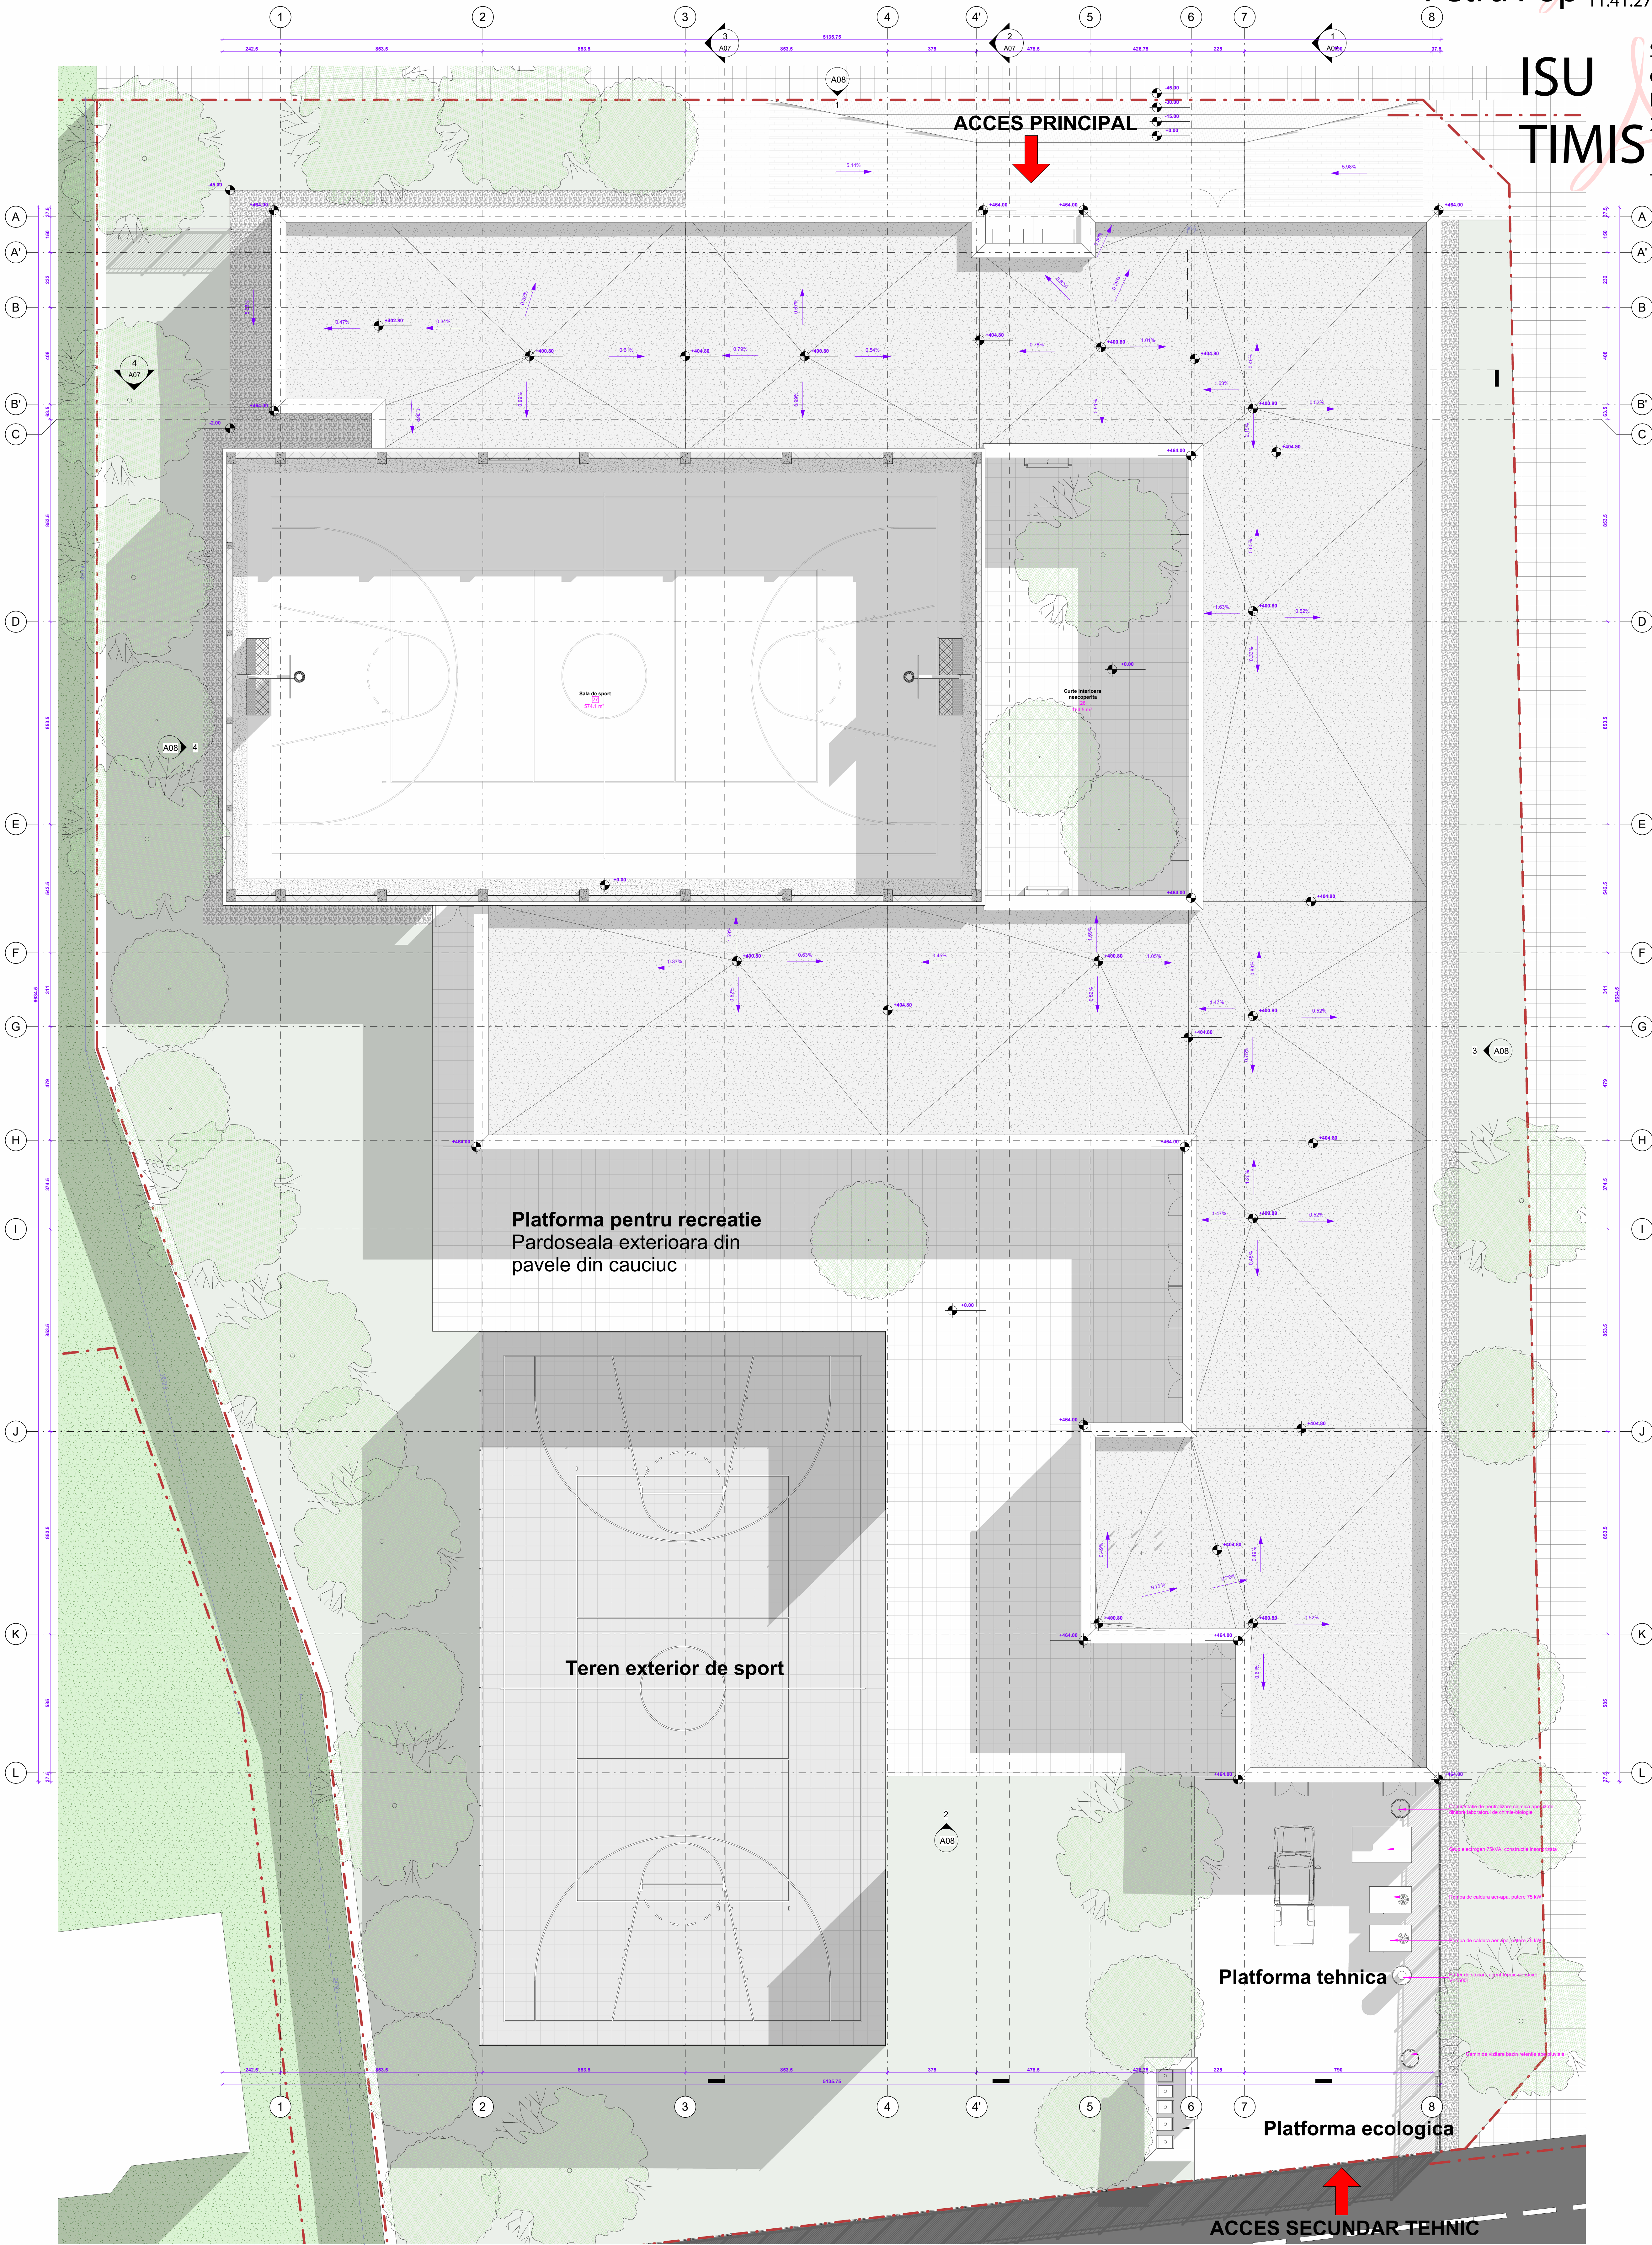

1 Plan etaj 1 propus
1 : 100

Neculai Popa
Cc/Ci; MLPTL; CAv H 09082;
Verificator de proiecte
2024.12.18 13:32:23
+02'00'

VERIFICATOR

Lista suprafete construite		
Denumire	Perimetru (cm)	Suprafata (mp)
Terazament	24600.0	1882.3
SC-Pentru corp principal	24600.0	1882.3
SC-Pentru corp principal	24600.0	1882.3

Date tehnice si bilant teritorial existent

S. teren = 4983 mp cf. Certificat de Urbanism nr. 1724 din 08.11.2024
Nr. CF 405822, 405836, com. Mosnita Noua
Nr. top local 405822, 405836
S.C. existent = 0.00 mp
S.D. existent = 0.00 mp
P.O.T. existent = 0.00 mp
C.U.T. existent = 0.00 mp
S.C. propus = 1992.30 mp
S.D. propus = 1992.30 mp
P.O.T. propus = 35.89 mp
C.U.T. propus = 0.40 mp

PROIECTANT DE SPECIALITATE		BENEFICIAR	
ATELIERUL ARHITECT SRL		U.A.T. Comuna Mosnita Noua	
PROIECTANT		ADRESA	
arh. Ionel-Petru Pop		CF 405822, com. Mosnita Noua	
PROIECTANT		TITLU PROIECT	
arh. Victor-Cosmin Pop		Infintare cladire scoala in regim parter	
DESENAT		NUME PLANSĂ	
arh. Victor-Cosmin Pop		Plan teras - propunere	
Scaala		Faza	
1 : 100		D.T.A.C. - D.T.O.E.	
Data		Plan teras - propunere	
12.06.2024		A06	